



[www.autodesk.com/revit](http://www.autodesk.com/revit)

| Consultant | Address | Address | Address | Phone |
|------------|---------|---------|---------|-------|
|------------|---------|---------|---------|-------|

| Consultant | Address | Address | Address | Phone |
|------------|---------|---------|---------|-------|
|------------|---------|---------|---------|-------|

Consultant  
Address  
Address  
Address  
Phone

Consultant  
Address  
Address  
Address  
Phone

Consultant  
Address  
Address  
Address  
Phone

[illegible]

Client Name


## Project Name

# Unnamed


|                |                |
|----------------|----------------|
| Project Number | Project Number |
| Date           | Issue Date     |
| Drawn By       | Author         |
| Checked By     | Checker        |

A118


|       |               |
|-------|---------------|
| Scale | 1/32" = 1'-0" |
|-------|---------------|

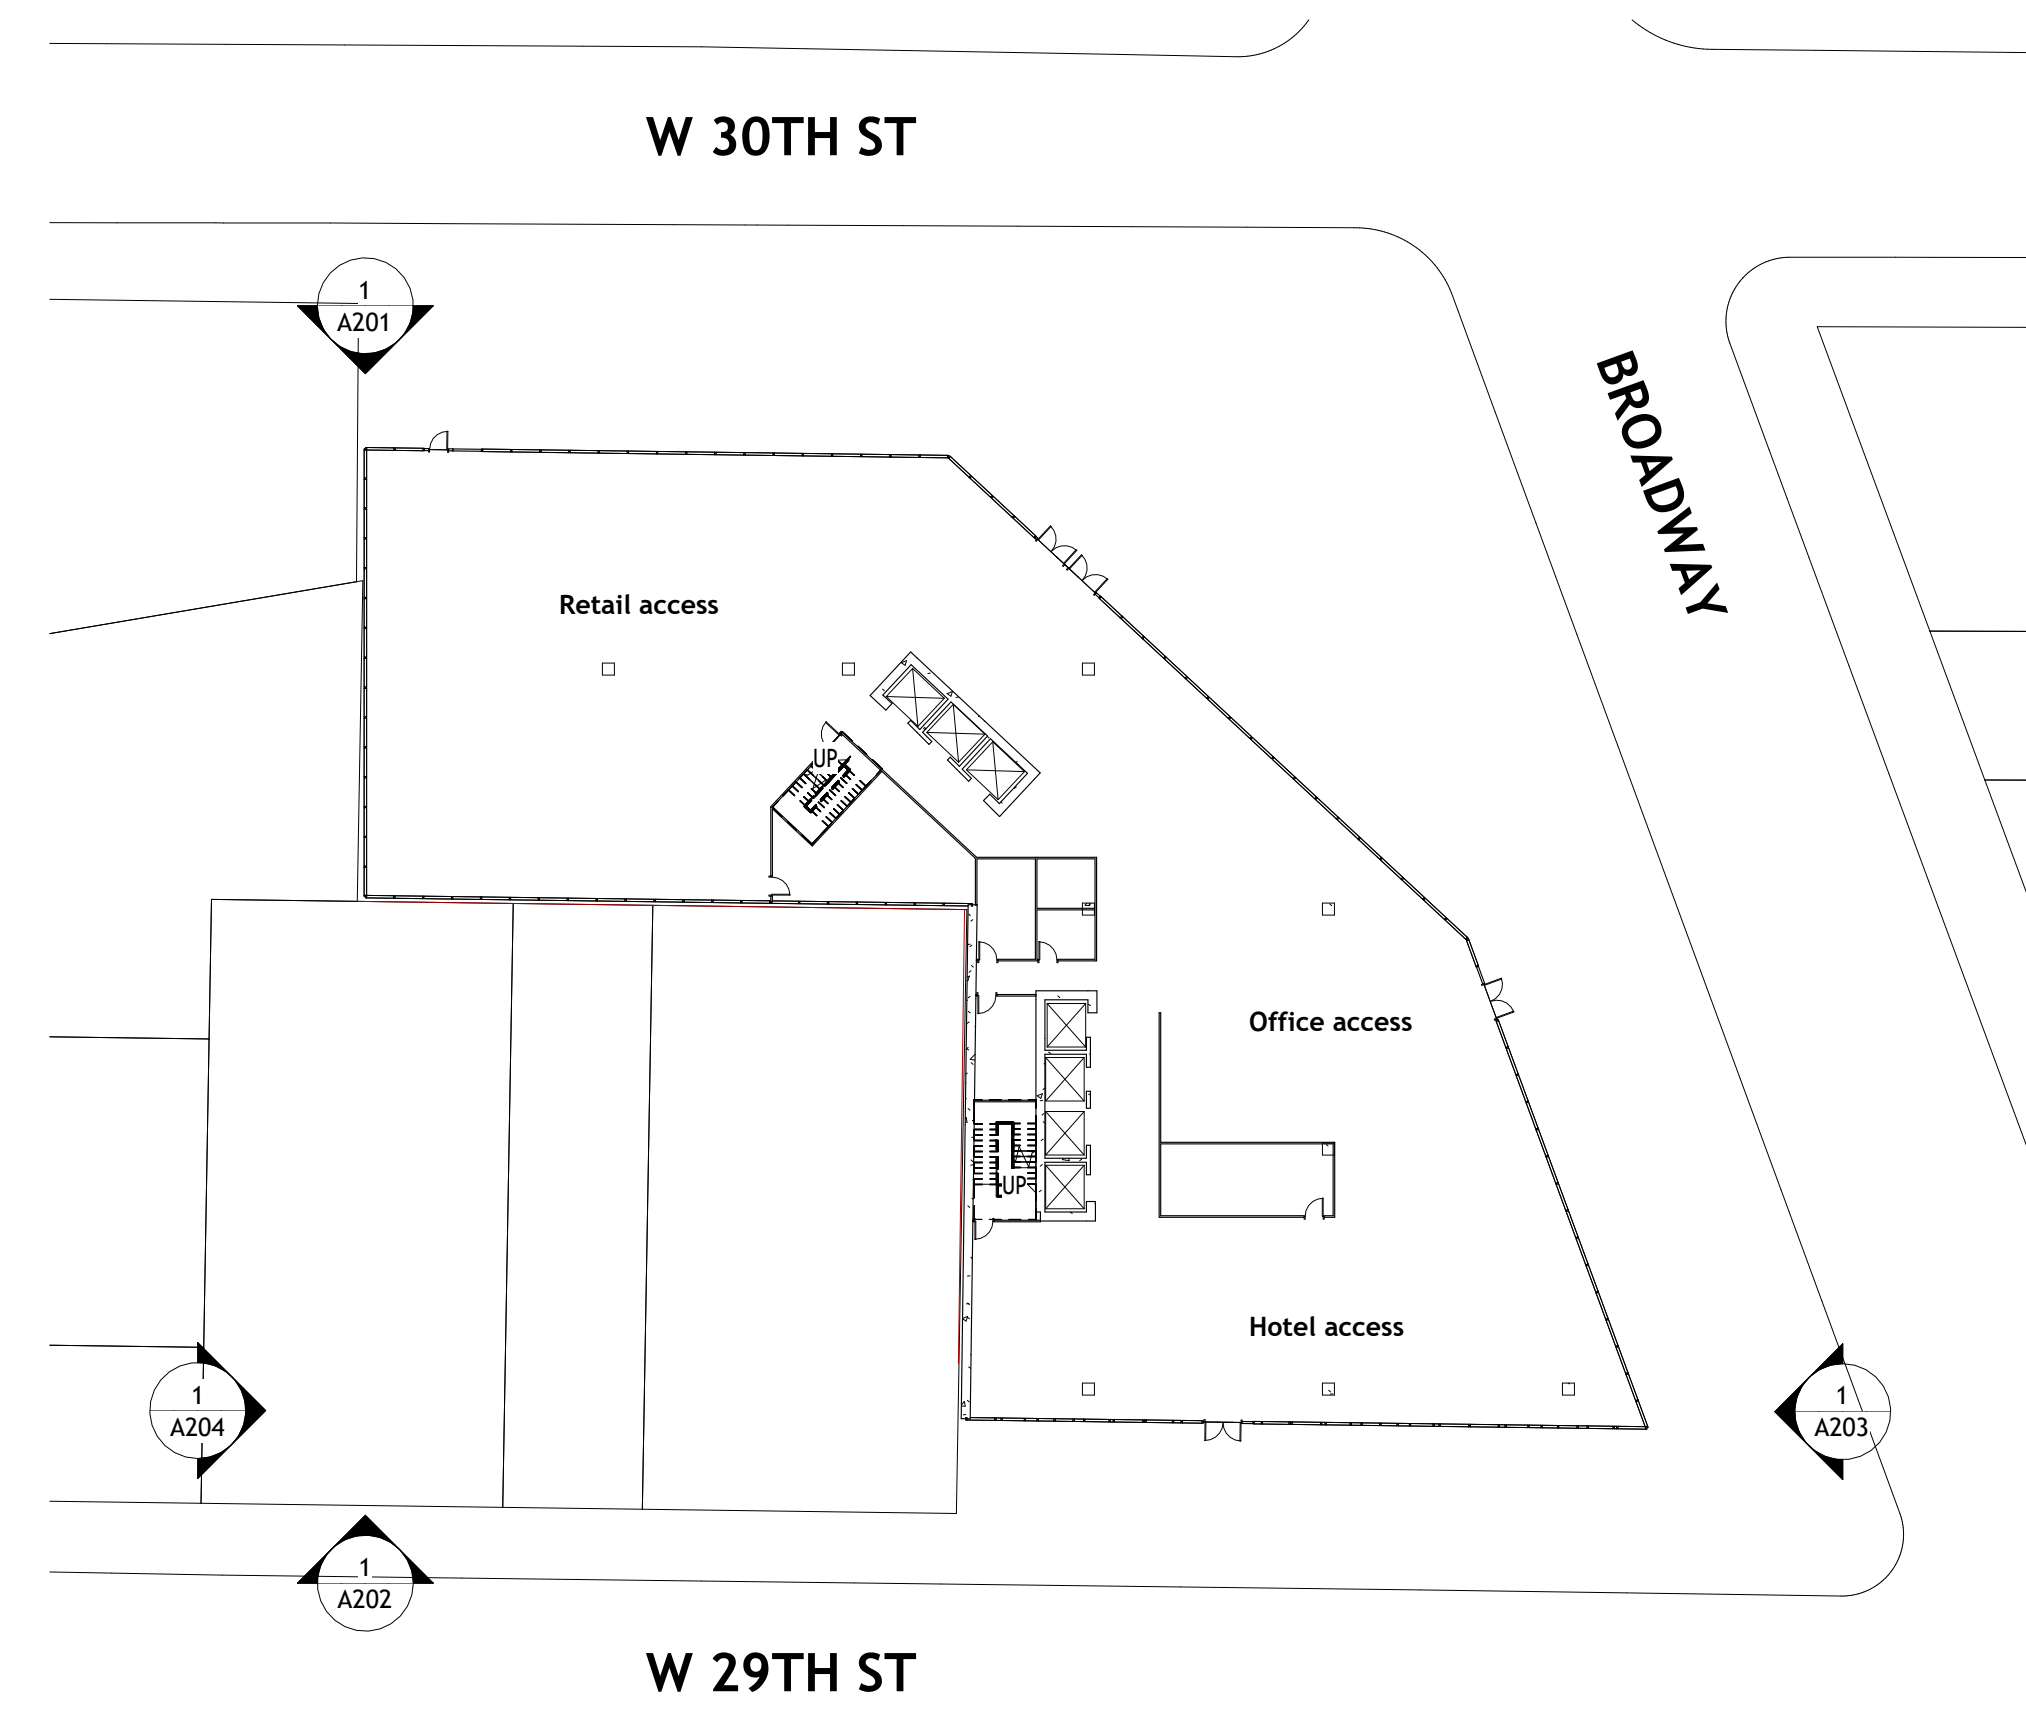


1 First Floor Architectural Plan  
1/32" = 1'-0"

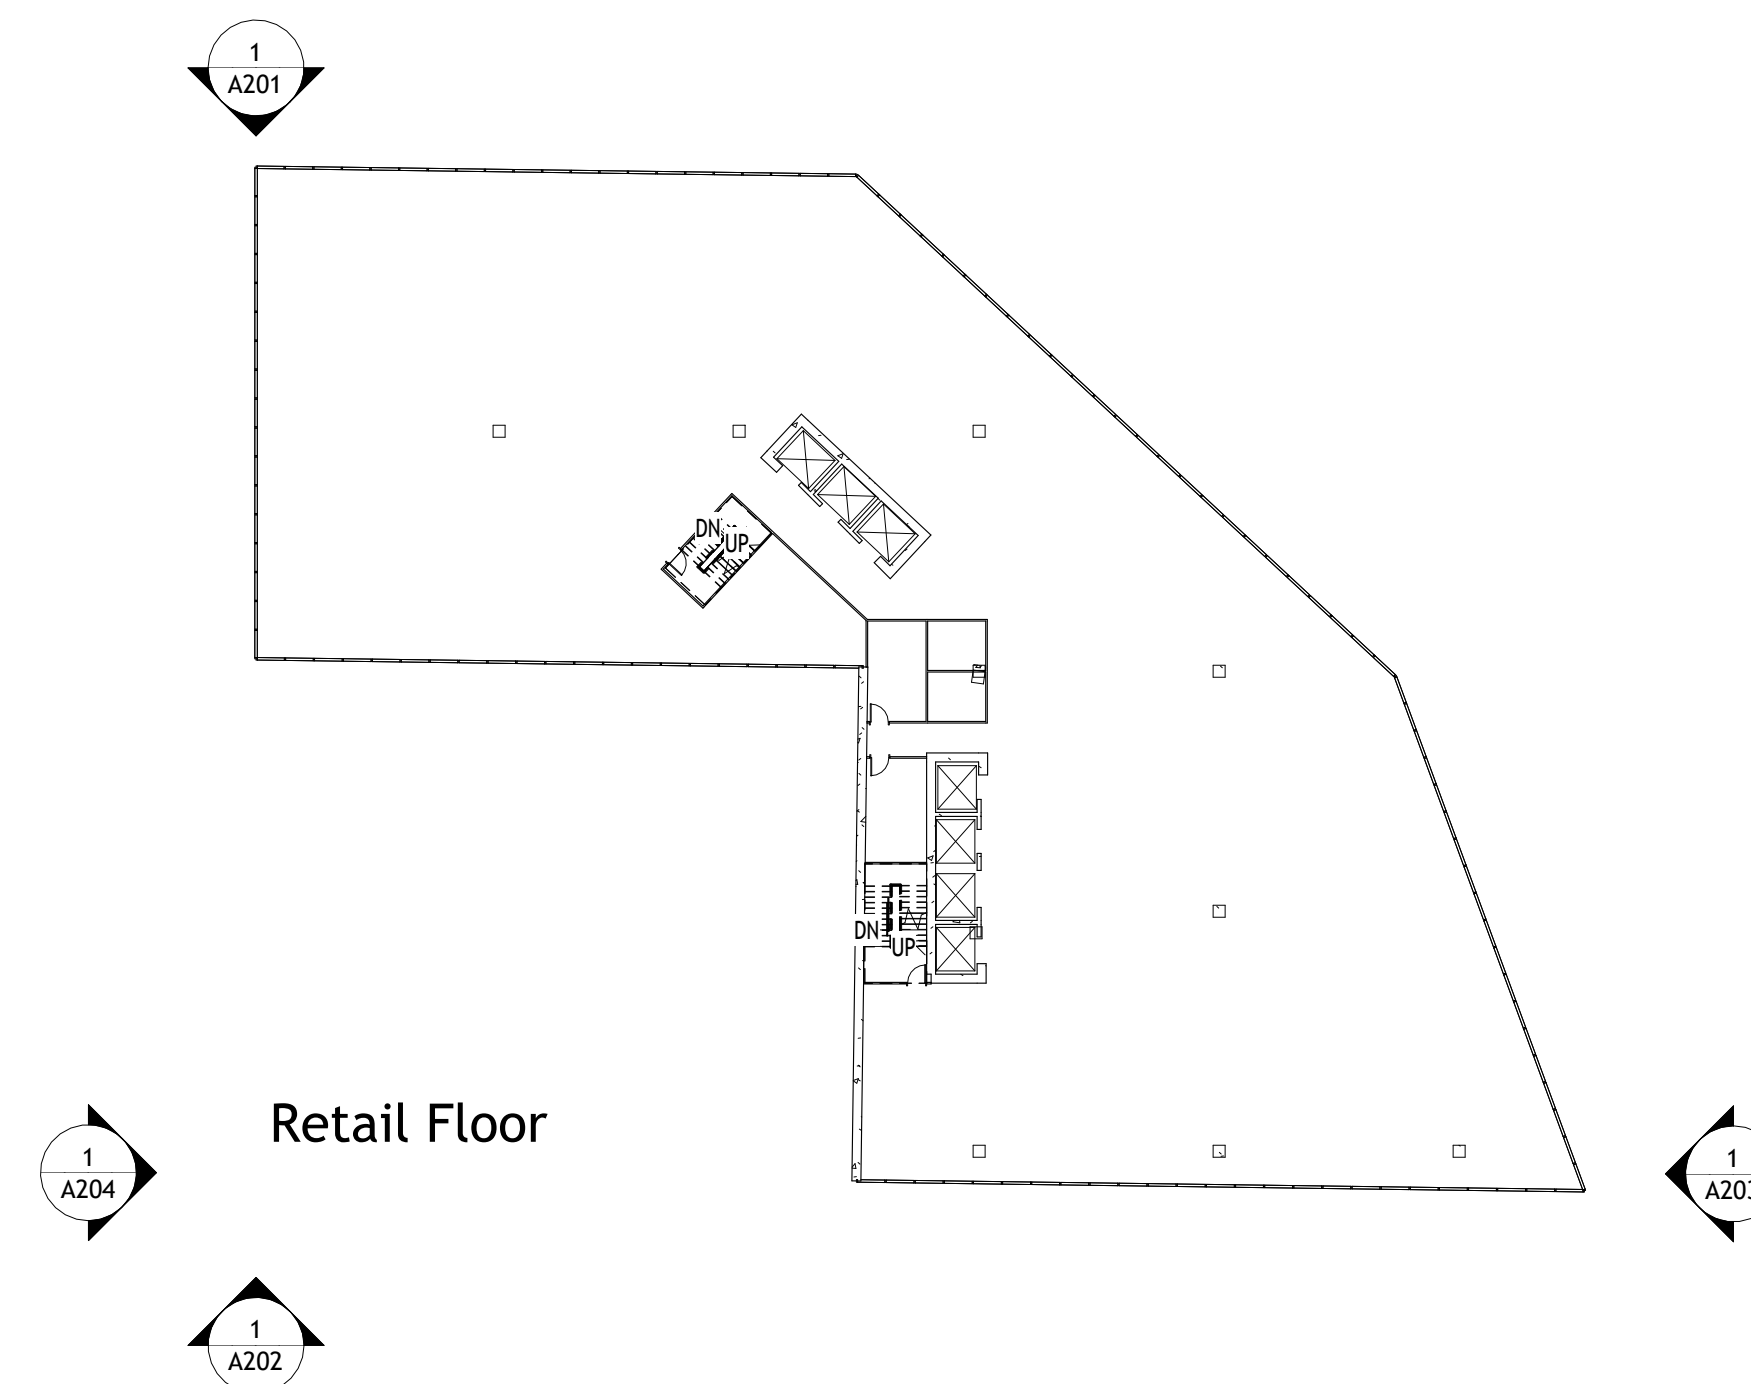

2 LEVEL-2  
1/32" = 1'-0"

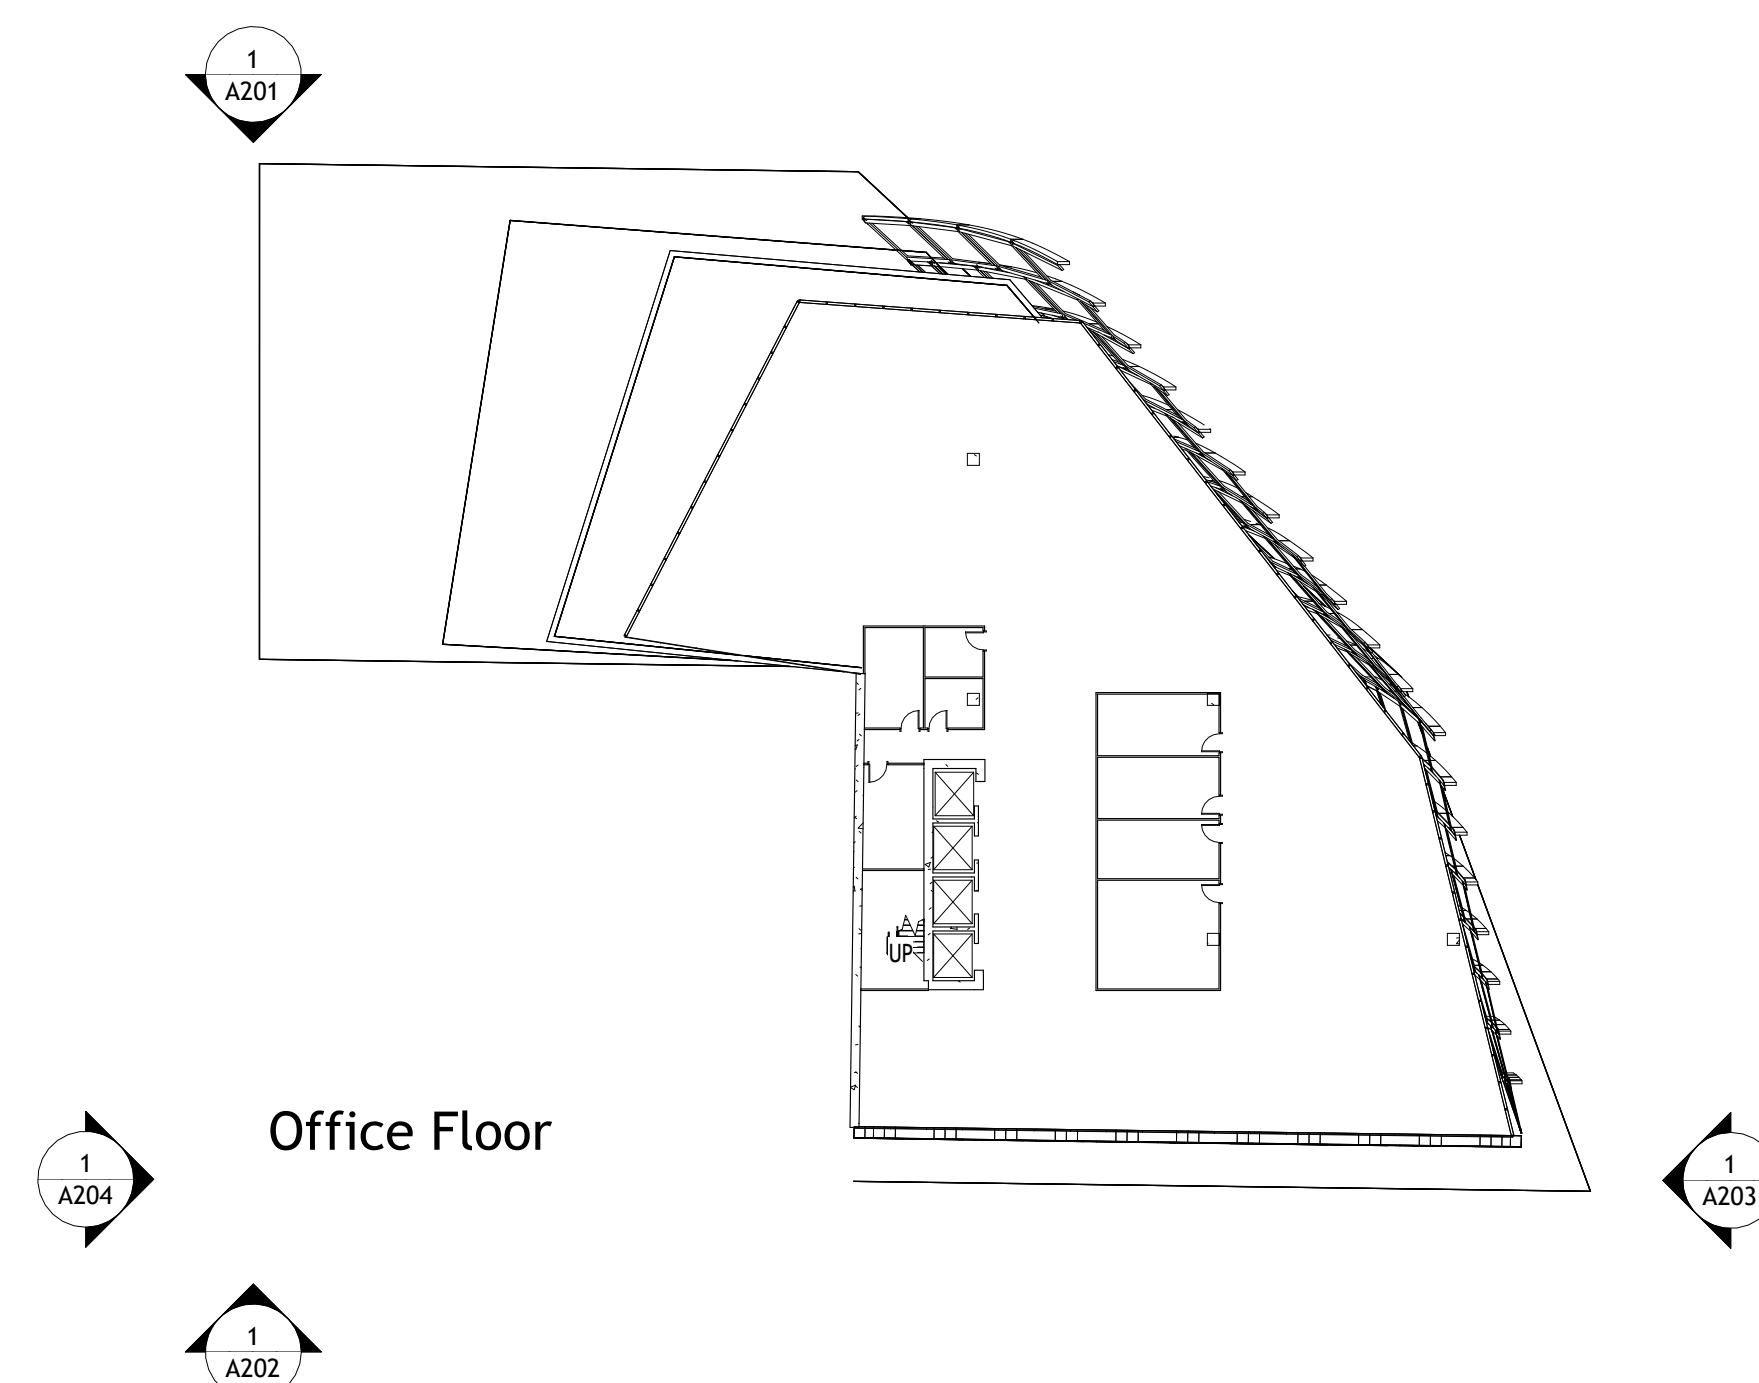

3 LEVEL-6  
 $1/32'' = 1'-0''$

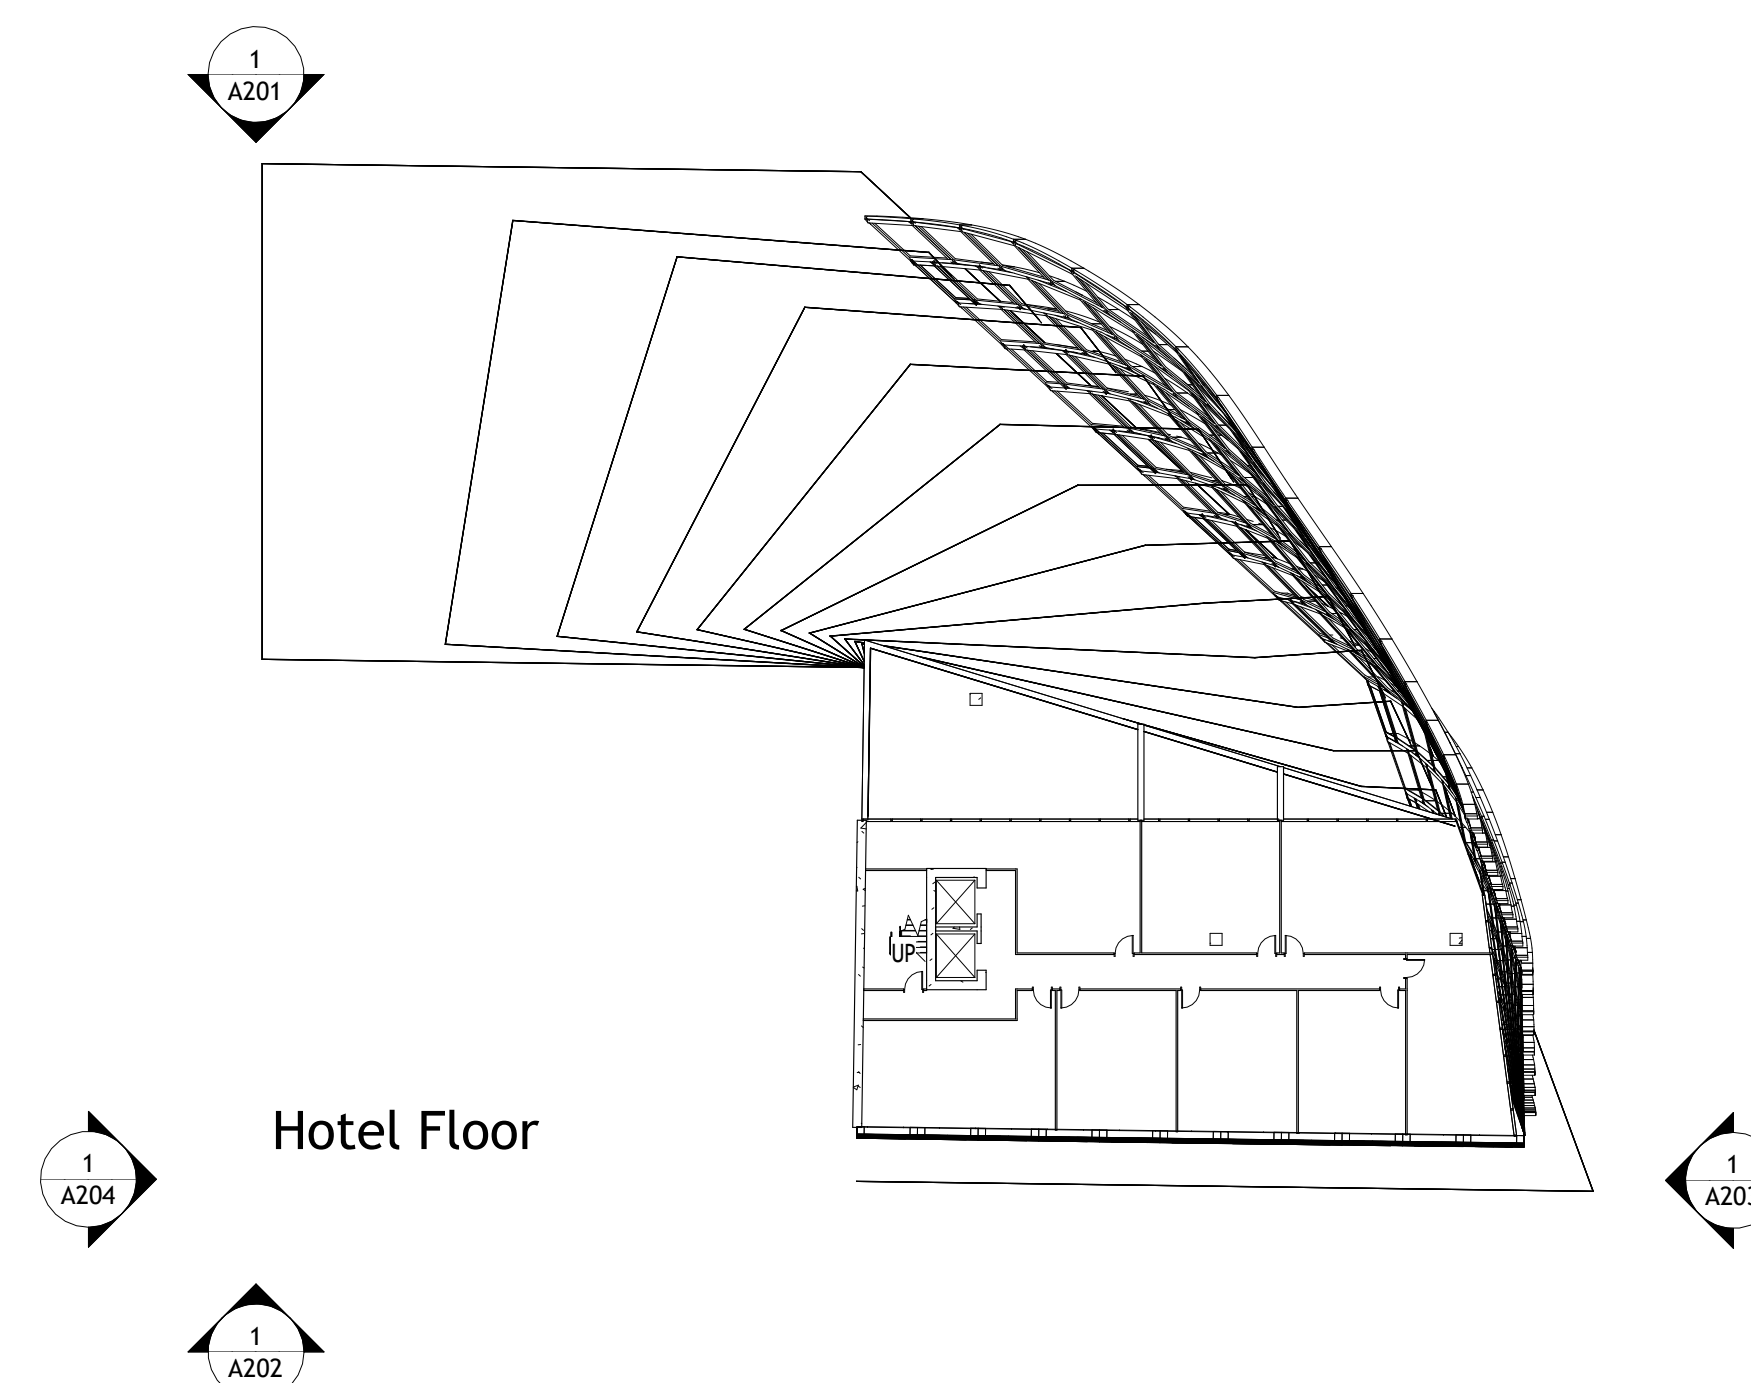

④ LEVEL-19  
 $1/32'' = 1'-0''$