



www.autodesk.com/revit

Consultant
Address
Address
Address
Phone

Consultant
Address
Address
Address
Phone

Consultant
Address
Address
Address
Phone

Consultant
Address
Address
Address
Phone

Consultant
Address
Address
Address
Phone

[illegible]

Client Name

Project Name

elevation1

Project Number	Project Number
----------------	----------------


Date	Issue Date
------	------------

Drawn By	Author
----------	--------

Checked By	Checke
------------	--------

A200-2

Scale 1" = 40'-0"

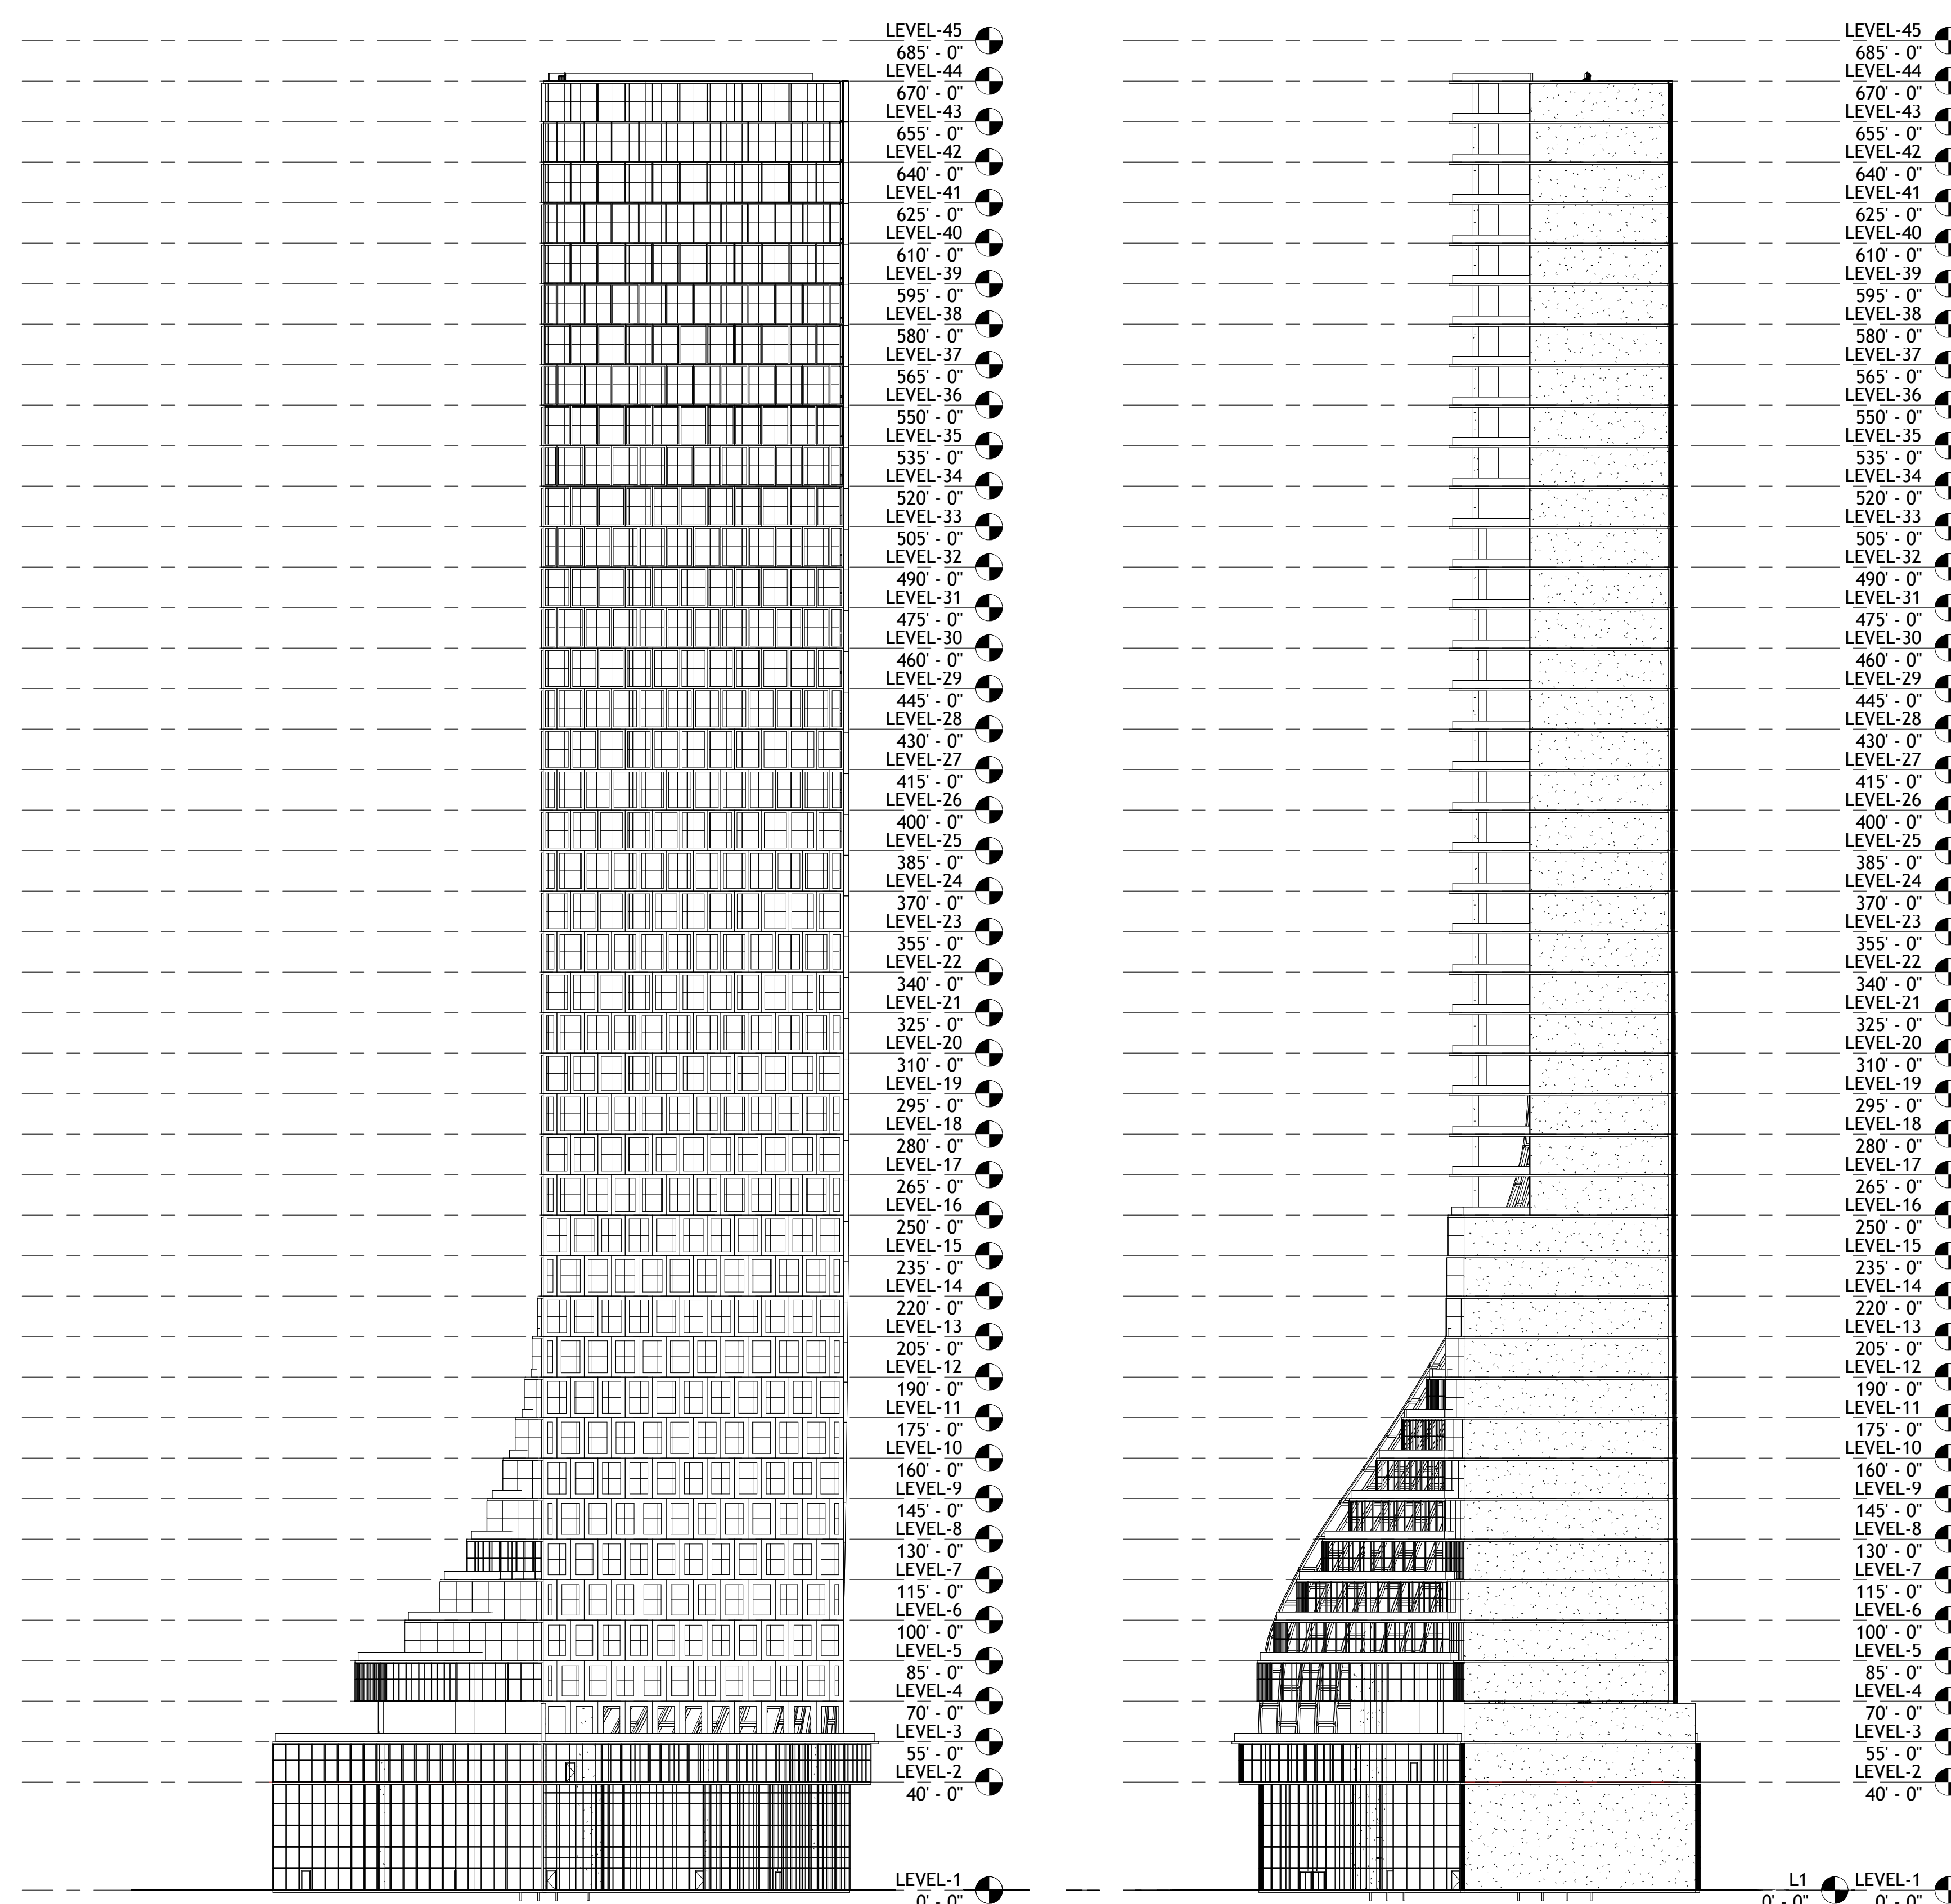

1 South Architectural Building Elevation
1" = 40'-0"

2 West Architectural Building Elevation
1" = 40'-0"